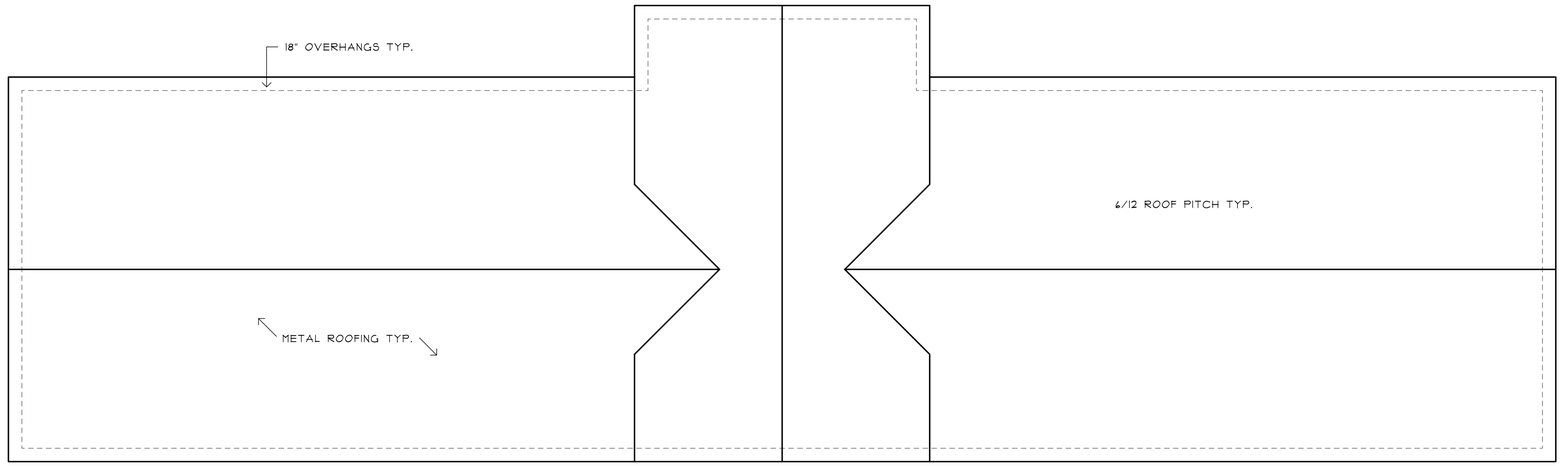

ROOF PLAN
SCALE: 1/8"=1'-0"

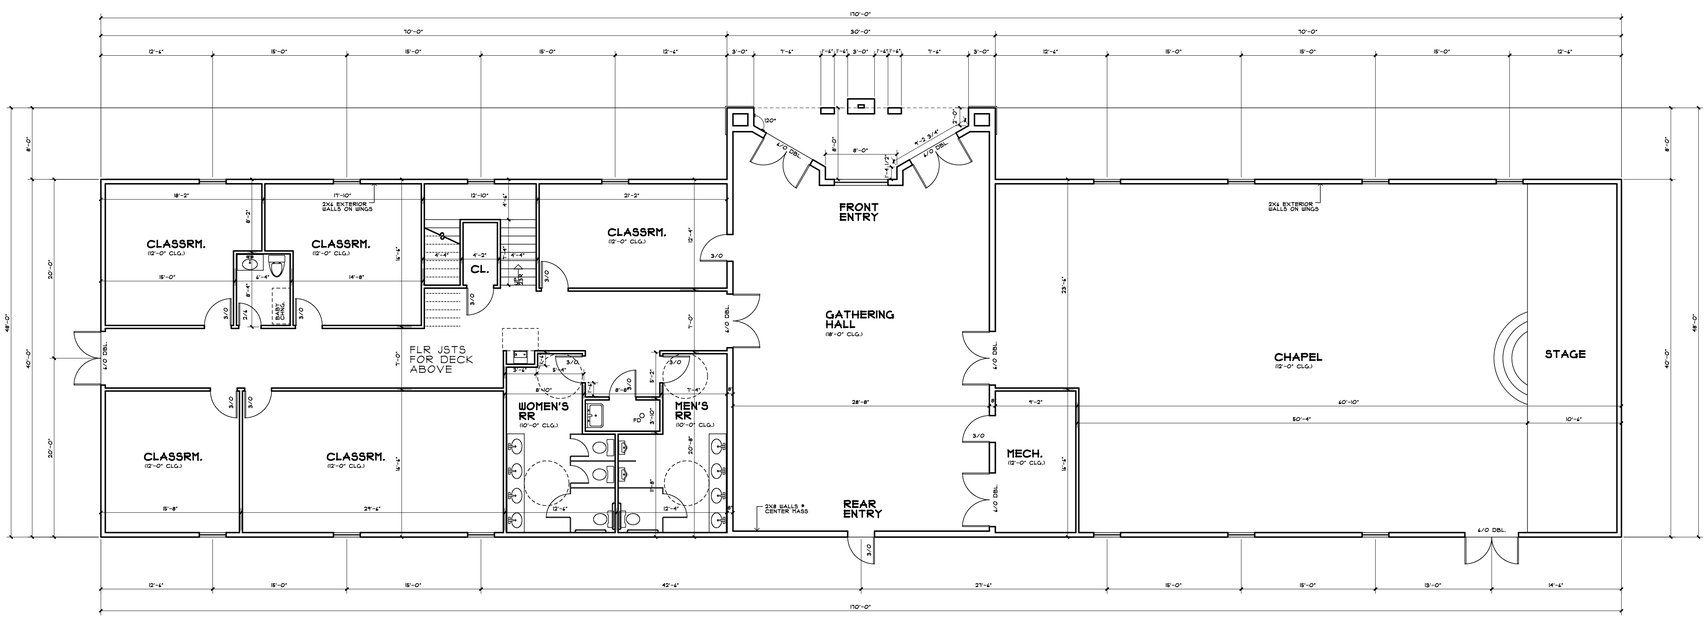

MAIN FLOOR PLAN
SCALE: 1/8"=1'-0"
AREA= 7,040 SQ FT

REVISIONS	BY

STEPHEN JAY CANTRELL & ASSOCIATES, INC.
ARCHITECTURE AND DESIGN
110 MAIN STREET STE. 202 PARKVILLE, MO. 64152
- 816 . 746 . 6618 -

THE CROSSROADS CHURCH

DRAWN :	CHECKED :
TPM	SJC

DATE : 1/25/08

SCALE : AS NOTED

JOB NO. : Sherman-Crossroads-1.aec

SHEET

A2

OF 3 SHEETS